VIEW TO OCEAN

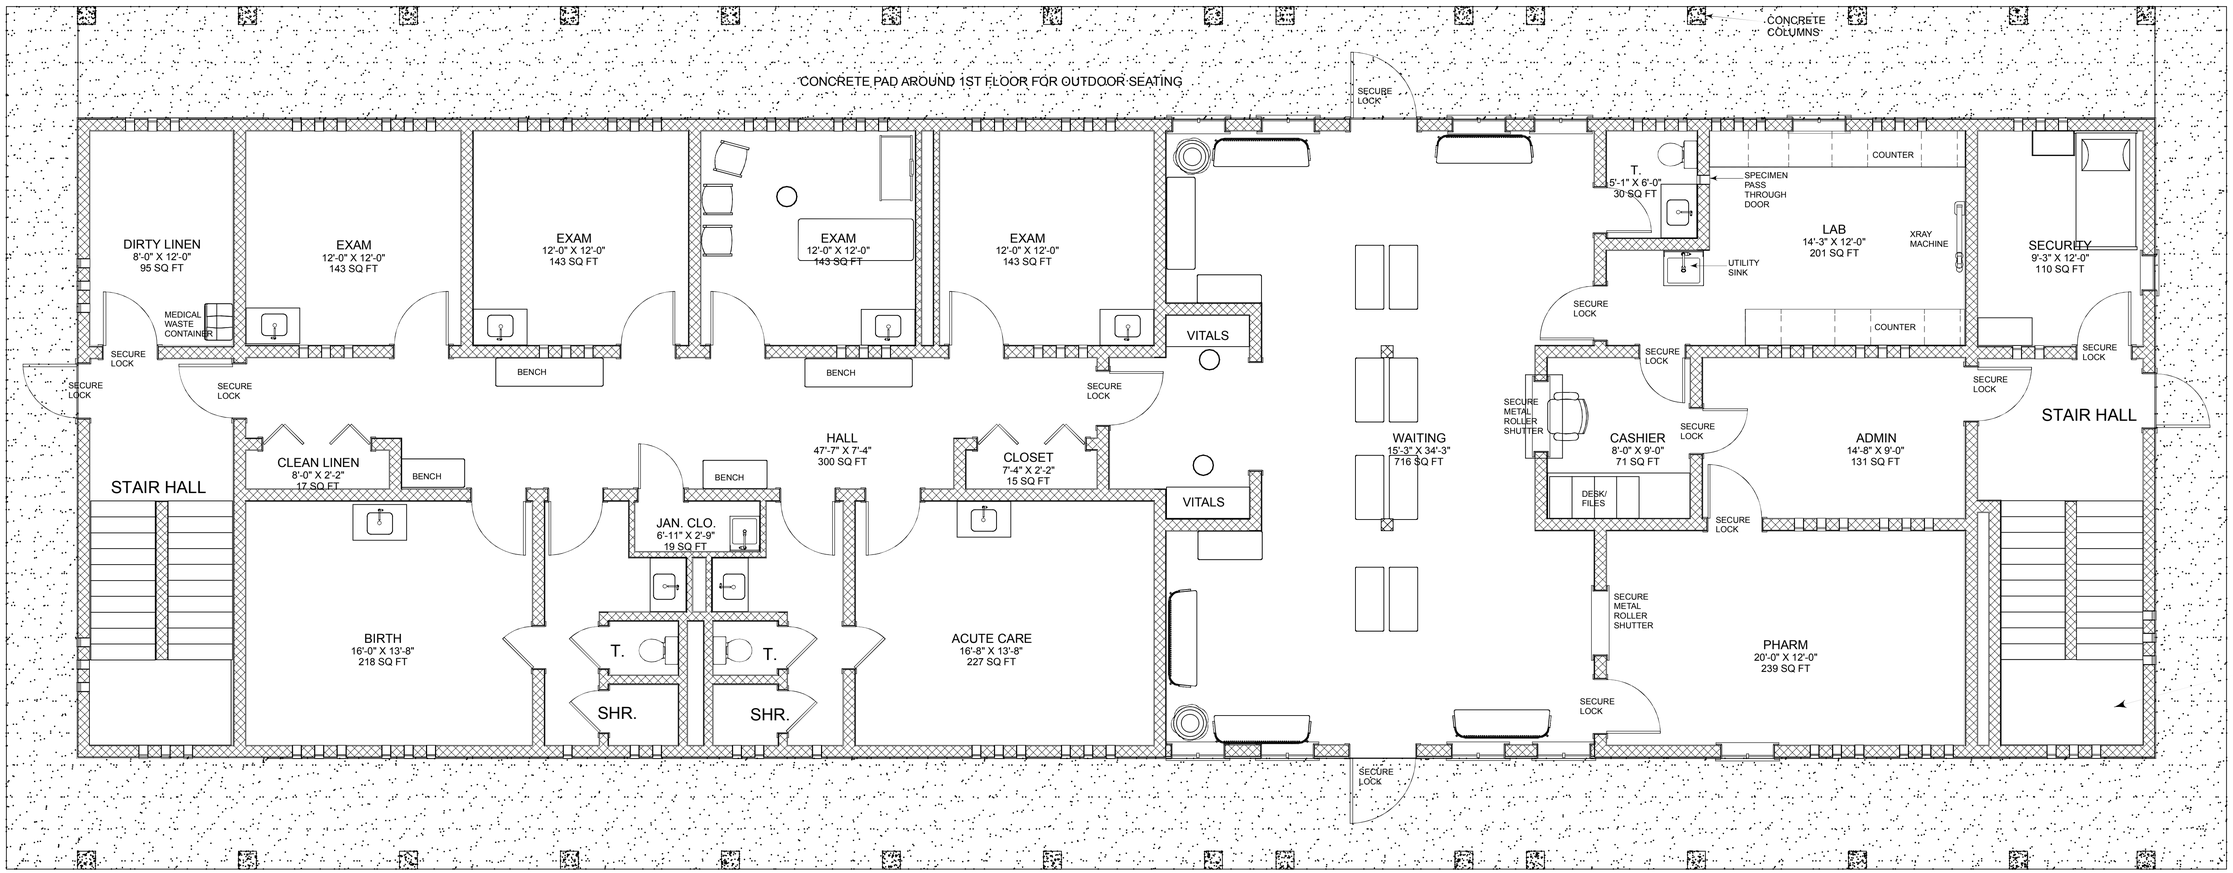

LIVING AREA
4141 SQ FT

N

GRADE SLOPE

GORDON W. JONES ASSOCIATES
ARCHITECTS, P.C.
5757 MAIN STREET · WILLIAMSVILLE, NY 14221

FIRST FLOOR PLAN
HEALTH CLINIC PROJECT

3/15/2017